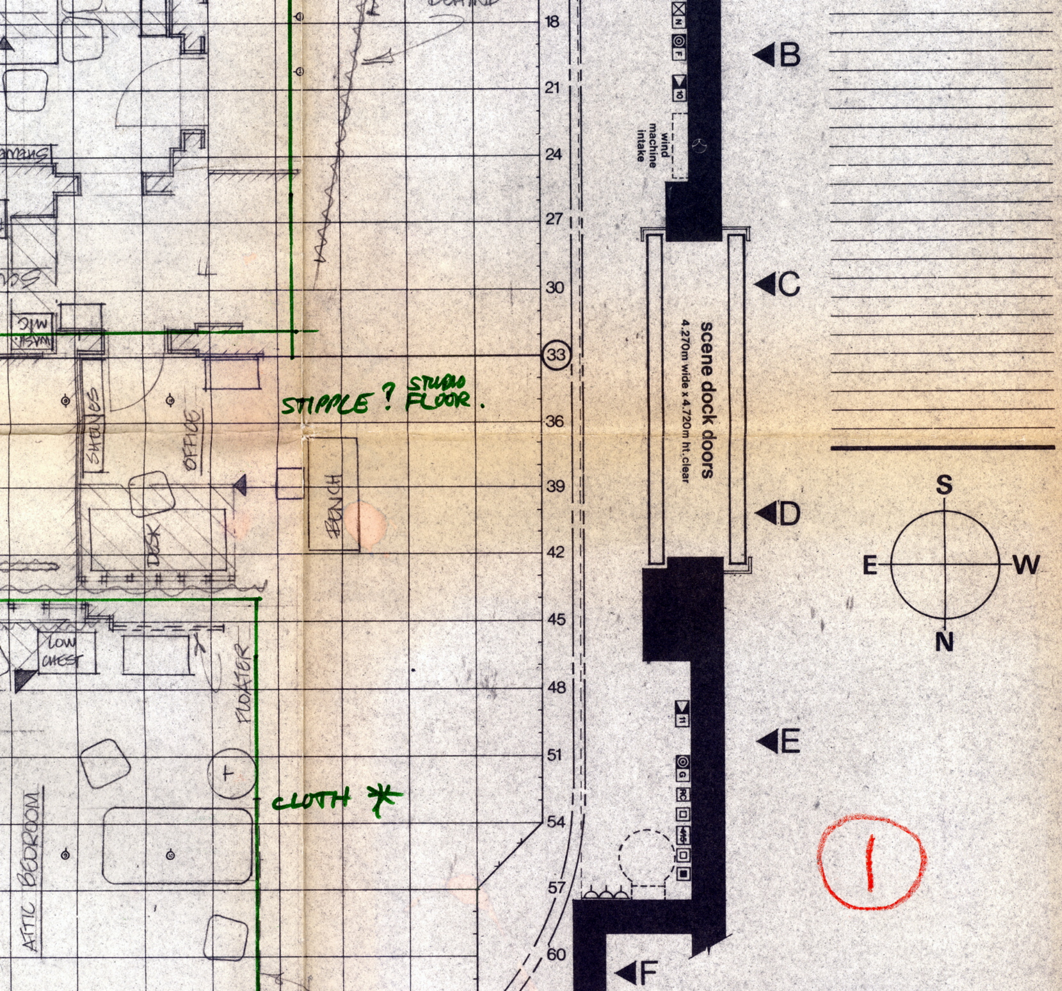

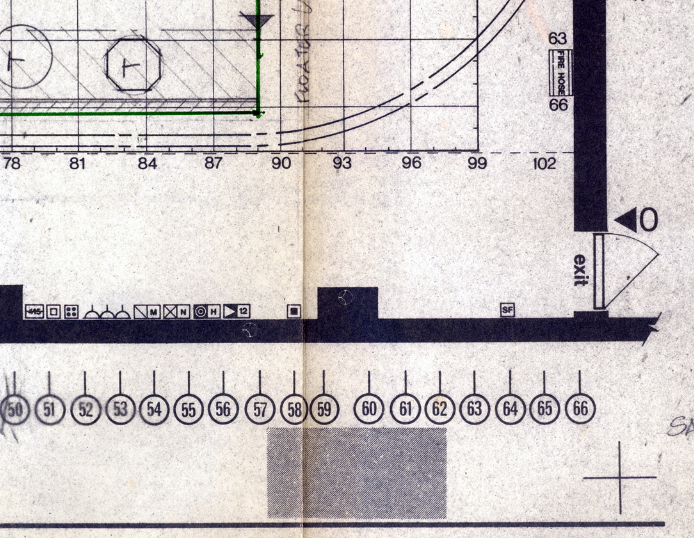

producer SHAUN O'RIORDAN
director 〃
designer STANLEY MILLS
drawn by SV CHASES
vtr dates 6th & 7th November
date required 4th. November 78

DESIGN DEPARTMENT
ATV Network Ltd
PO Box 78
Eldon Avenue
Borehamwood
Herts WD6 1JF
Tel 01-953 6100
extension 2361

production SAPPHIRE & STEEL
production number 5193/4

studio C

scale 1:50

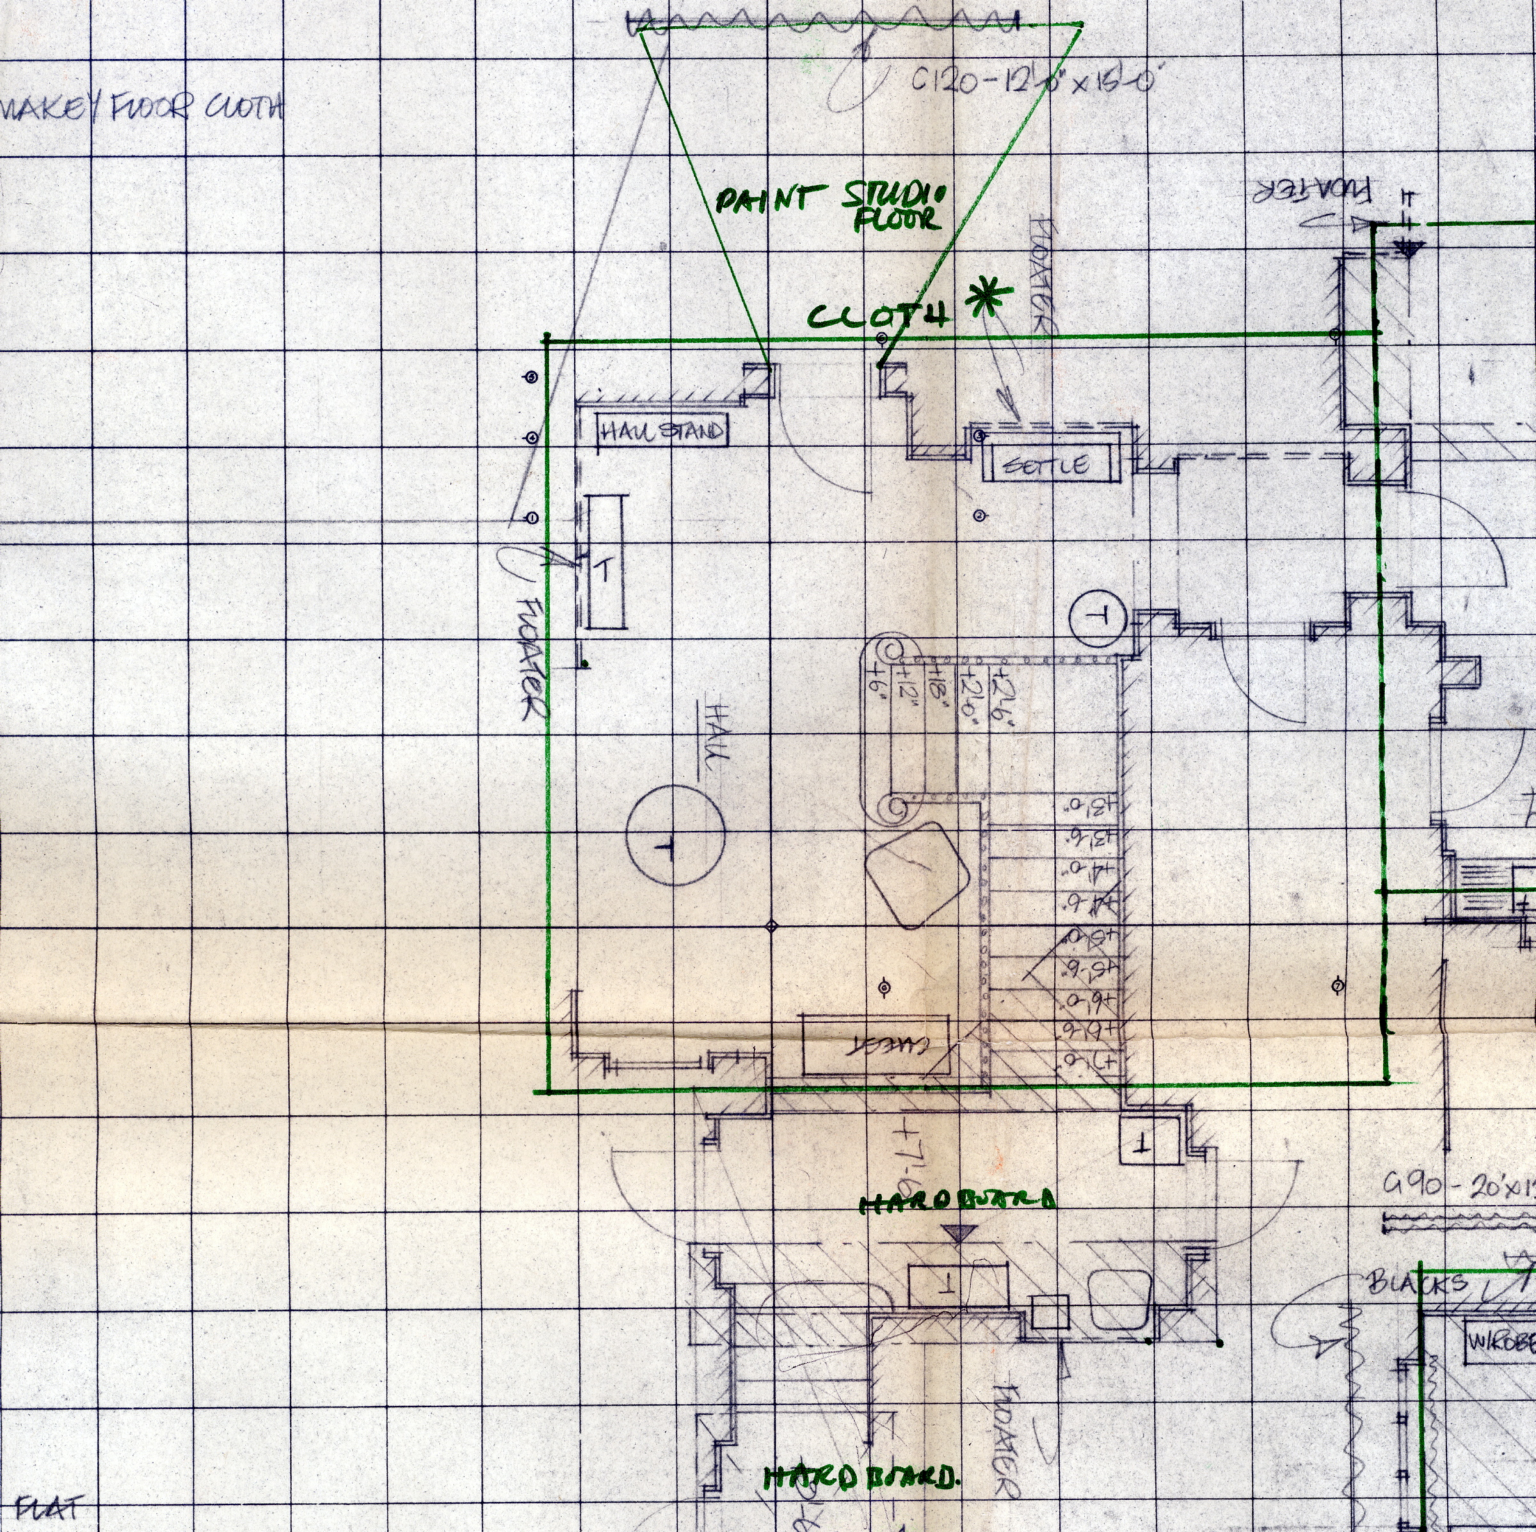

FLOOR CLOTH
C120-12'0" x 15'-0"
PAINT STUDIO FLOOR
CLOTH *
FLOATER
HALL STAND
SETTLE
FLOATER
FLOATER
HALL
+6"
+12"
+18"
+2'0"
+2'6"
+3'0"
+3'6"
+4'0"
+4'6"
+5'0"
+5'6"
+6'0"
+6'6"
+7'0"
CHEST
+7'-0"
HARDBOARD
FLOATER
HARD BOARD.
G90 - 20'x1
BLACKS
W/ROBE
FLAT

Stanley Mills/Su Nash,
(Designers)
Sean O'Farrell(S.F.M.)
File

SPECIAL EFFECTS REQUIREMENT

TO: Mr. George Leuenberger

FROM: Shaun O'Riordan

DATE ISSUED: 27.10.78.

PRODUCTION: "SAPPHIRE & STEEL" Eps.1& 2

DATE REQUIRED: 6th/7th Nov., 1978.

Rain		Gas: Fire **KITCHEN SET** **Jet inside kitchen range.**		Fires: Log
Snow		Cookers (indicate if required to be practical)		Coal
Wind **ATTIC BEDRM.** **Small wind fan as per Exp I.Session.**		Lamps: Street		Moth: Flambeaus
Fog **ATTIC BDRM.** **Swirling fog FX. as per Exp I.Sess.**		Wall		Candles
Smoke		Water: Tanks		Explosions
Steam		Fountains		Flame Effects
Cobwebs		Baths		Flash Effects
B.P. - Still		Showers		Machine Gun Effects
B.P. - Moving		Basins		Lab. Effects
Transflex		Pattern Projection		

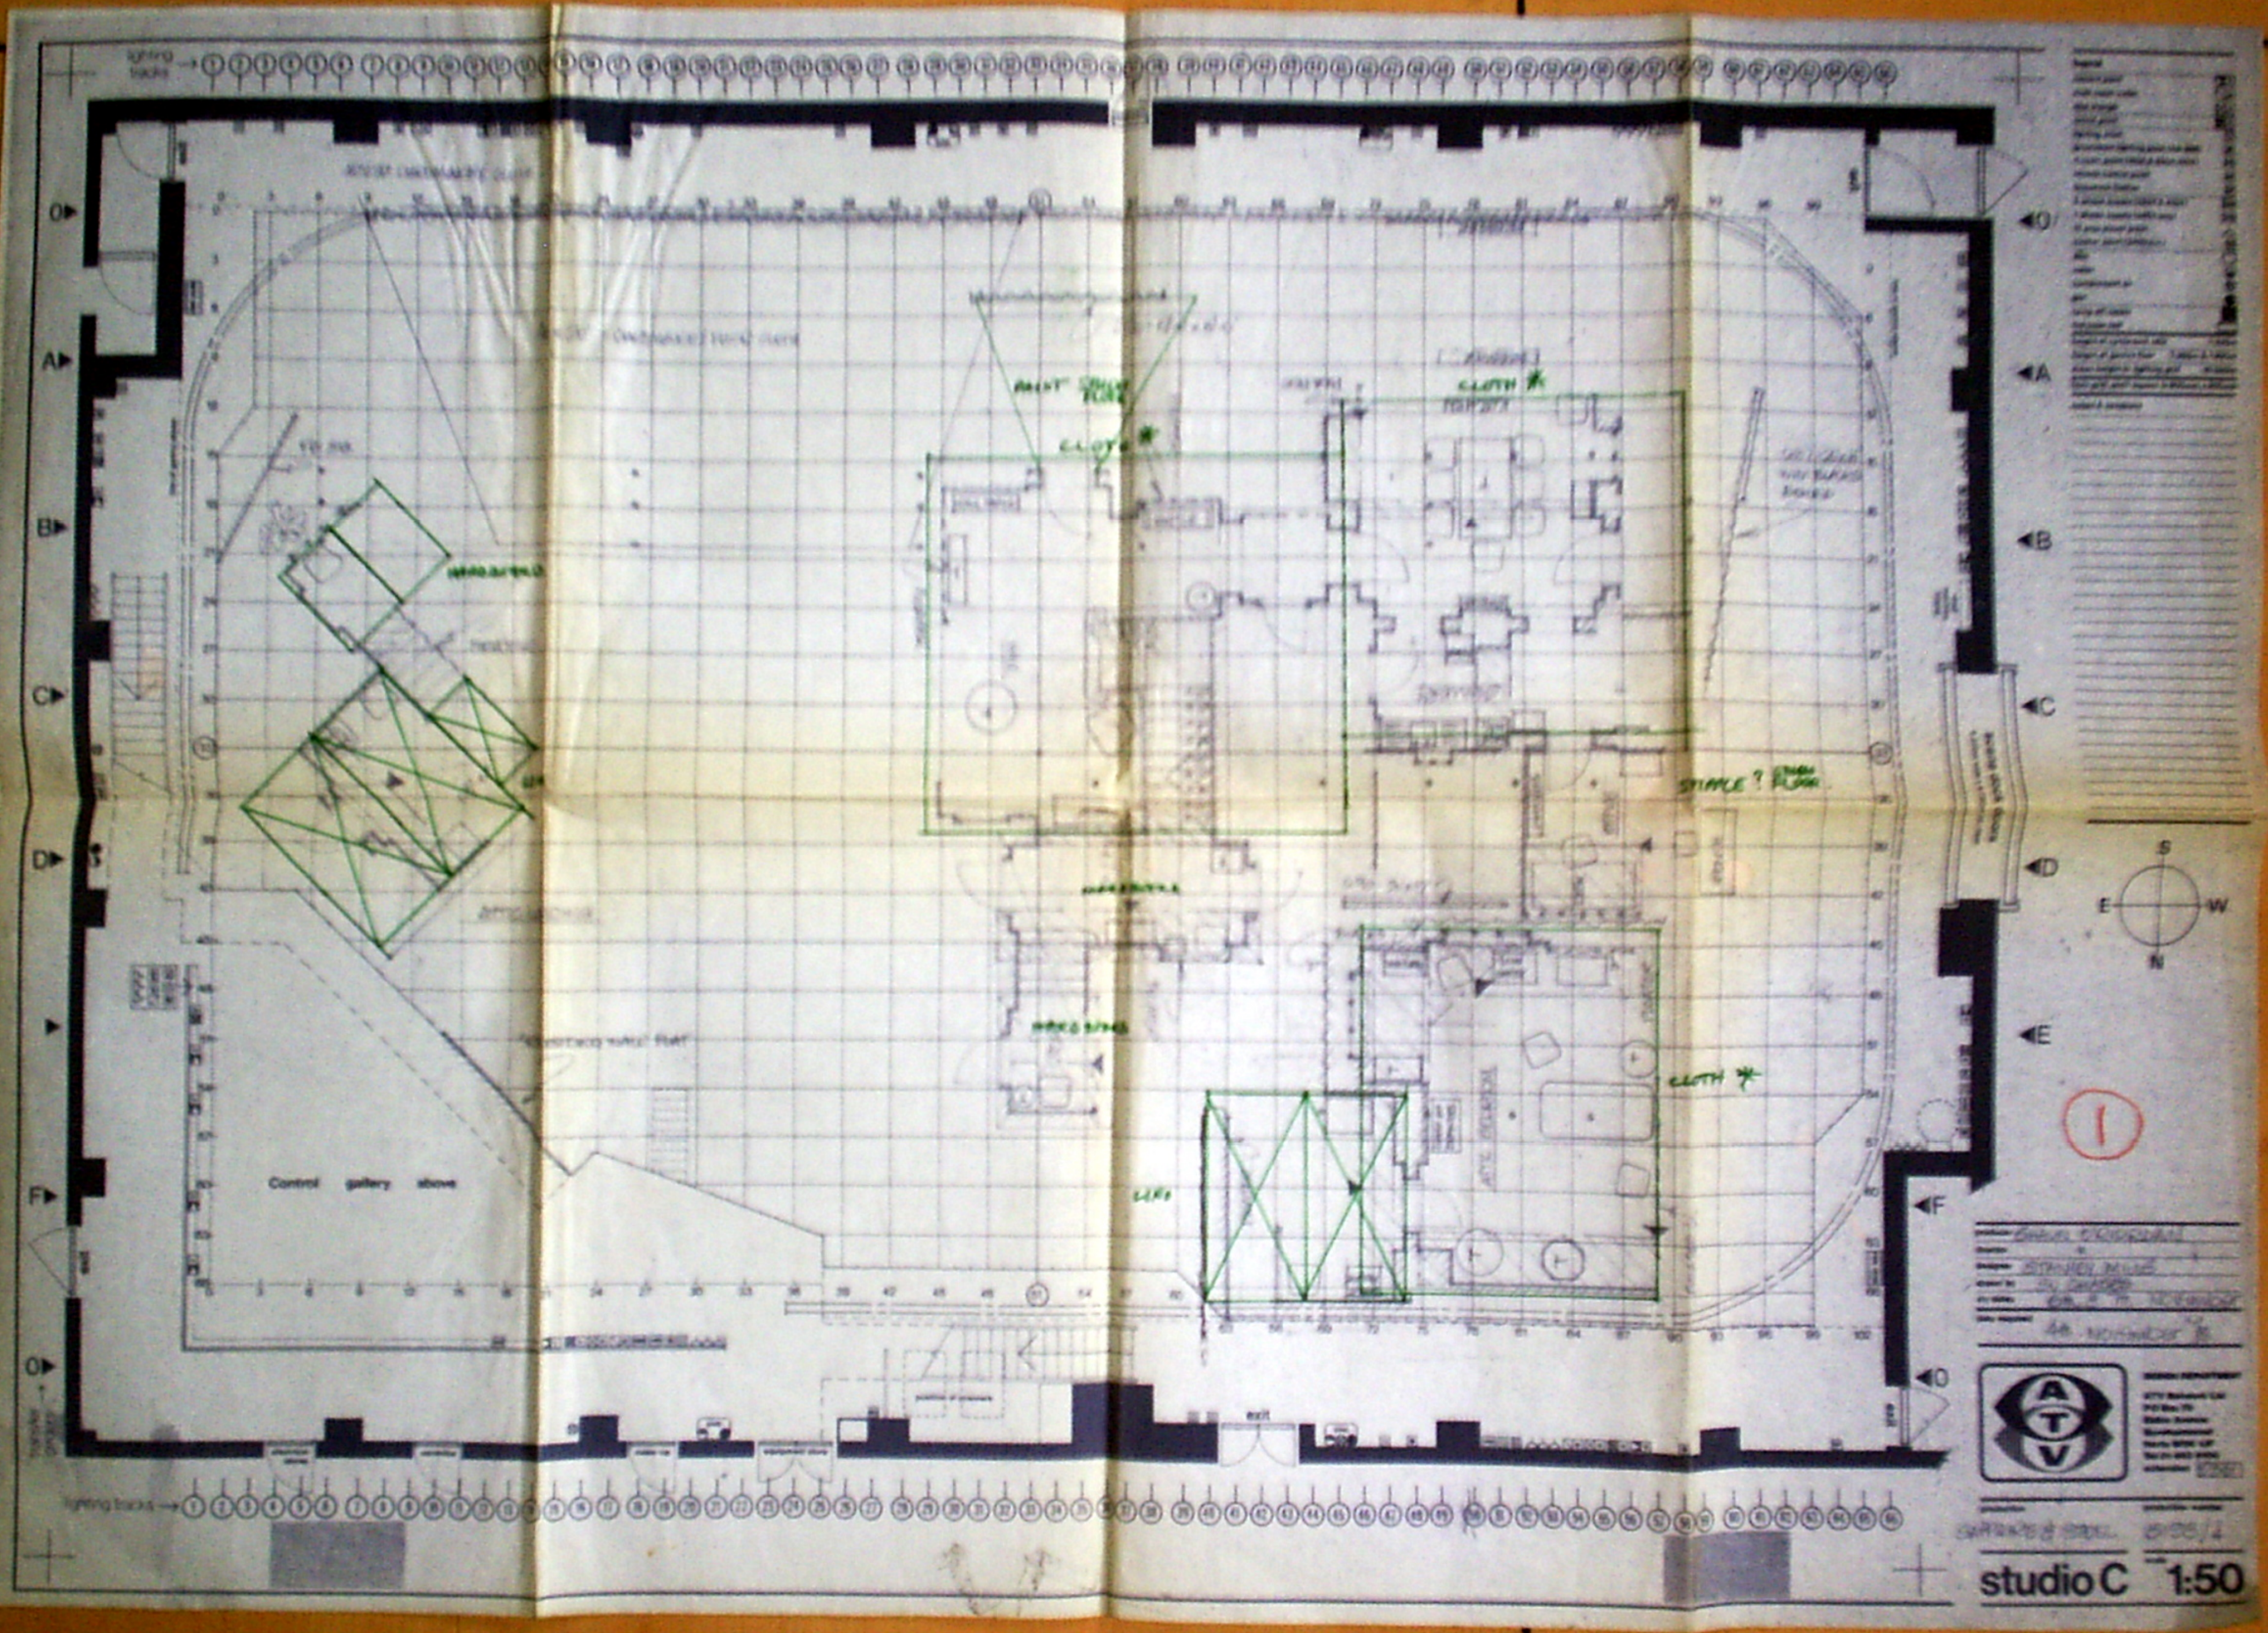
lighting tracks →
Control gallery above
CLOTH
STAPLE ?
exit
S
E
W
N
ATV
studio C
1:50